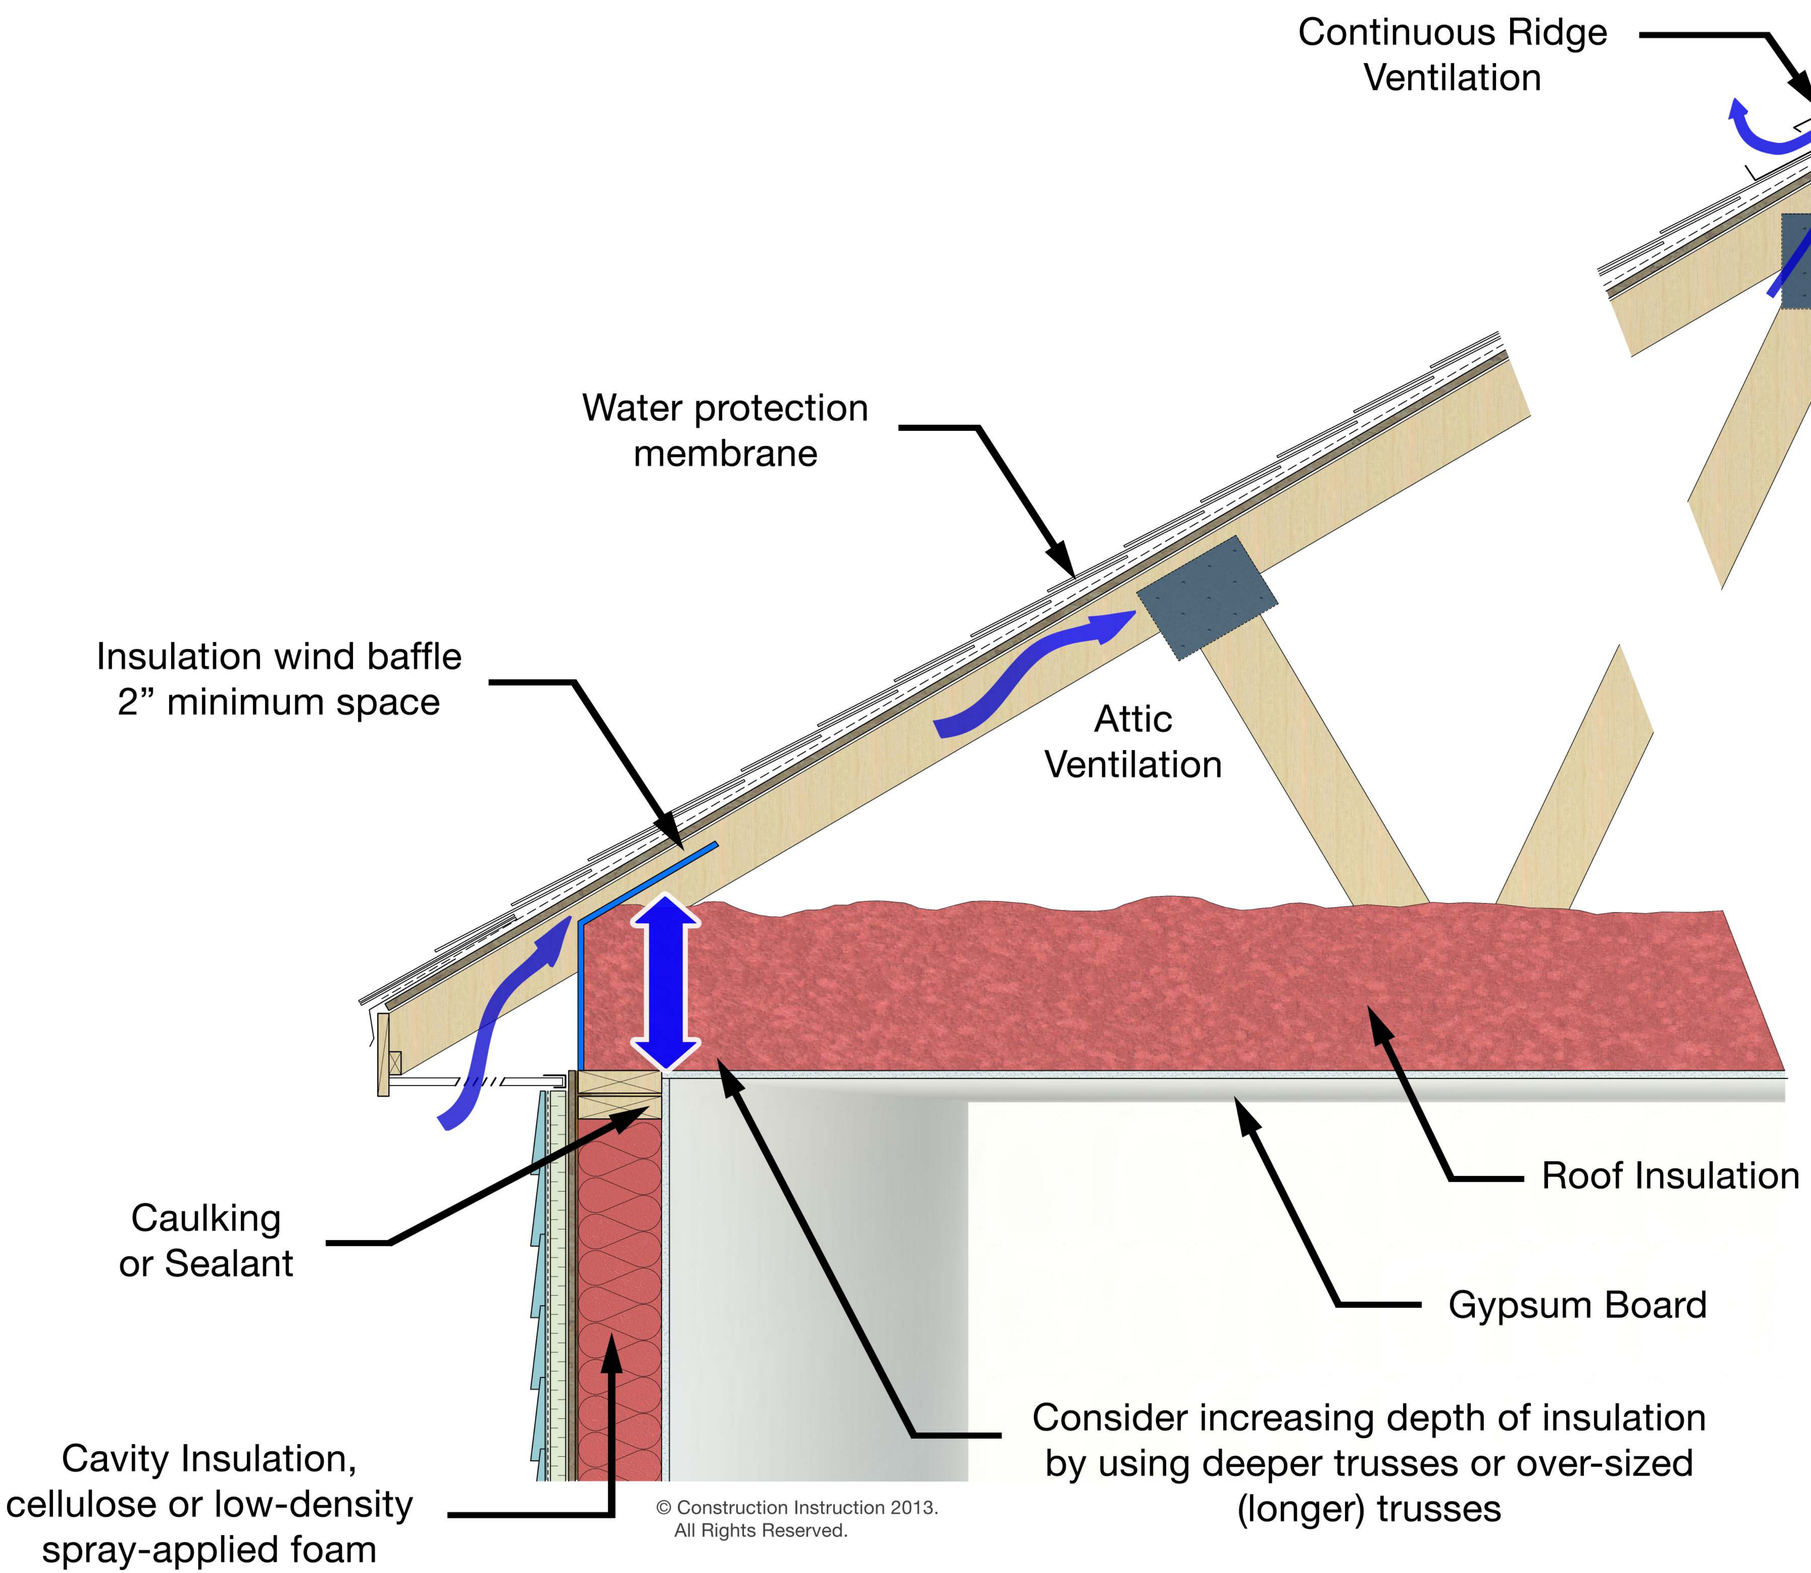


© Construction Instruction 2013.
All Rights Reserved.

## Baffle Installation:

Roof Insulation thermal resistance (depth) at Truss heel (roof perimeter) should be equal or greater to the thermal resistance of the exterior wall