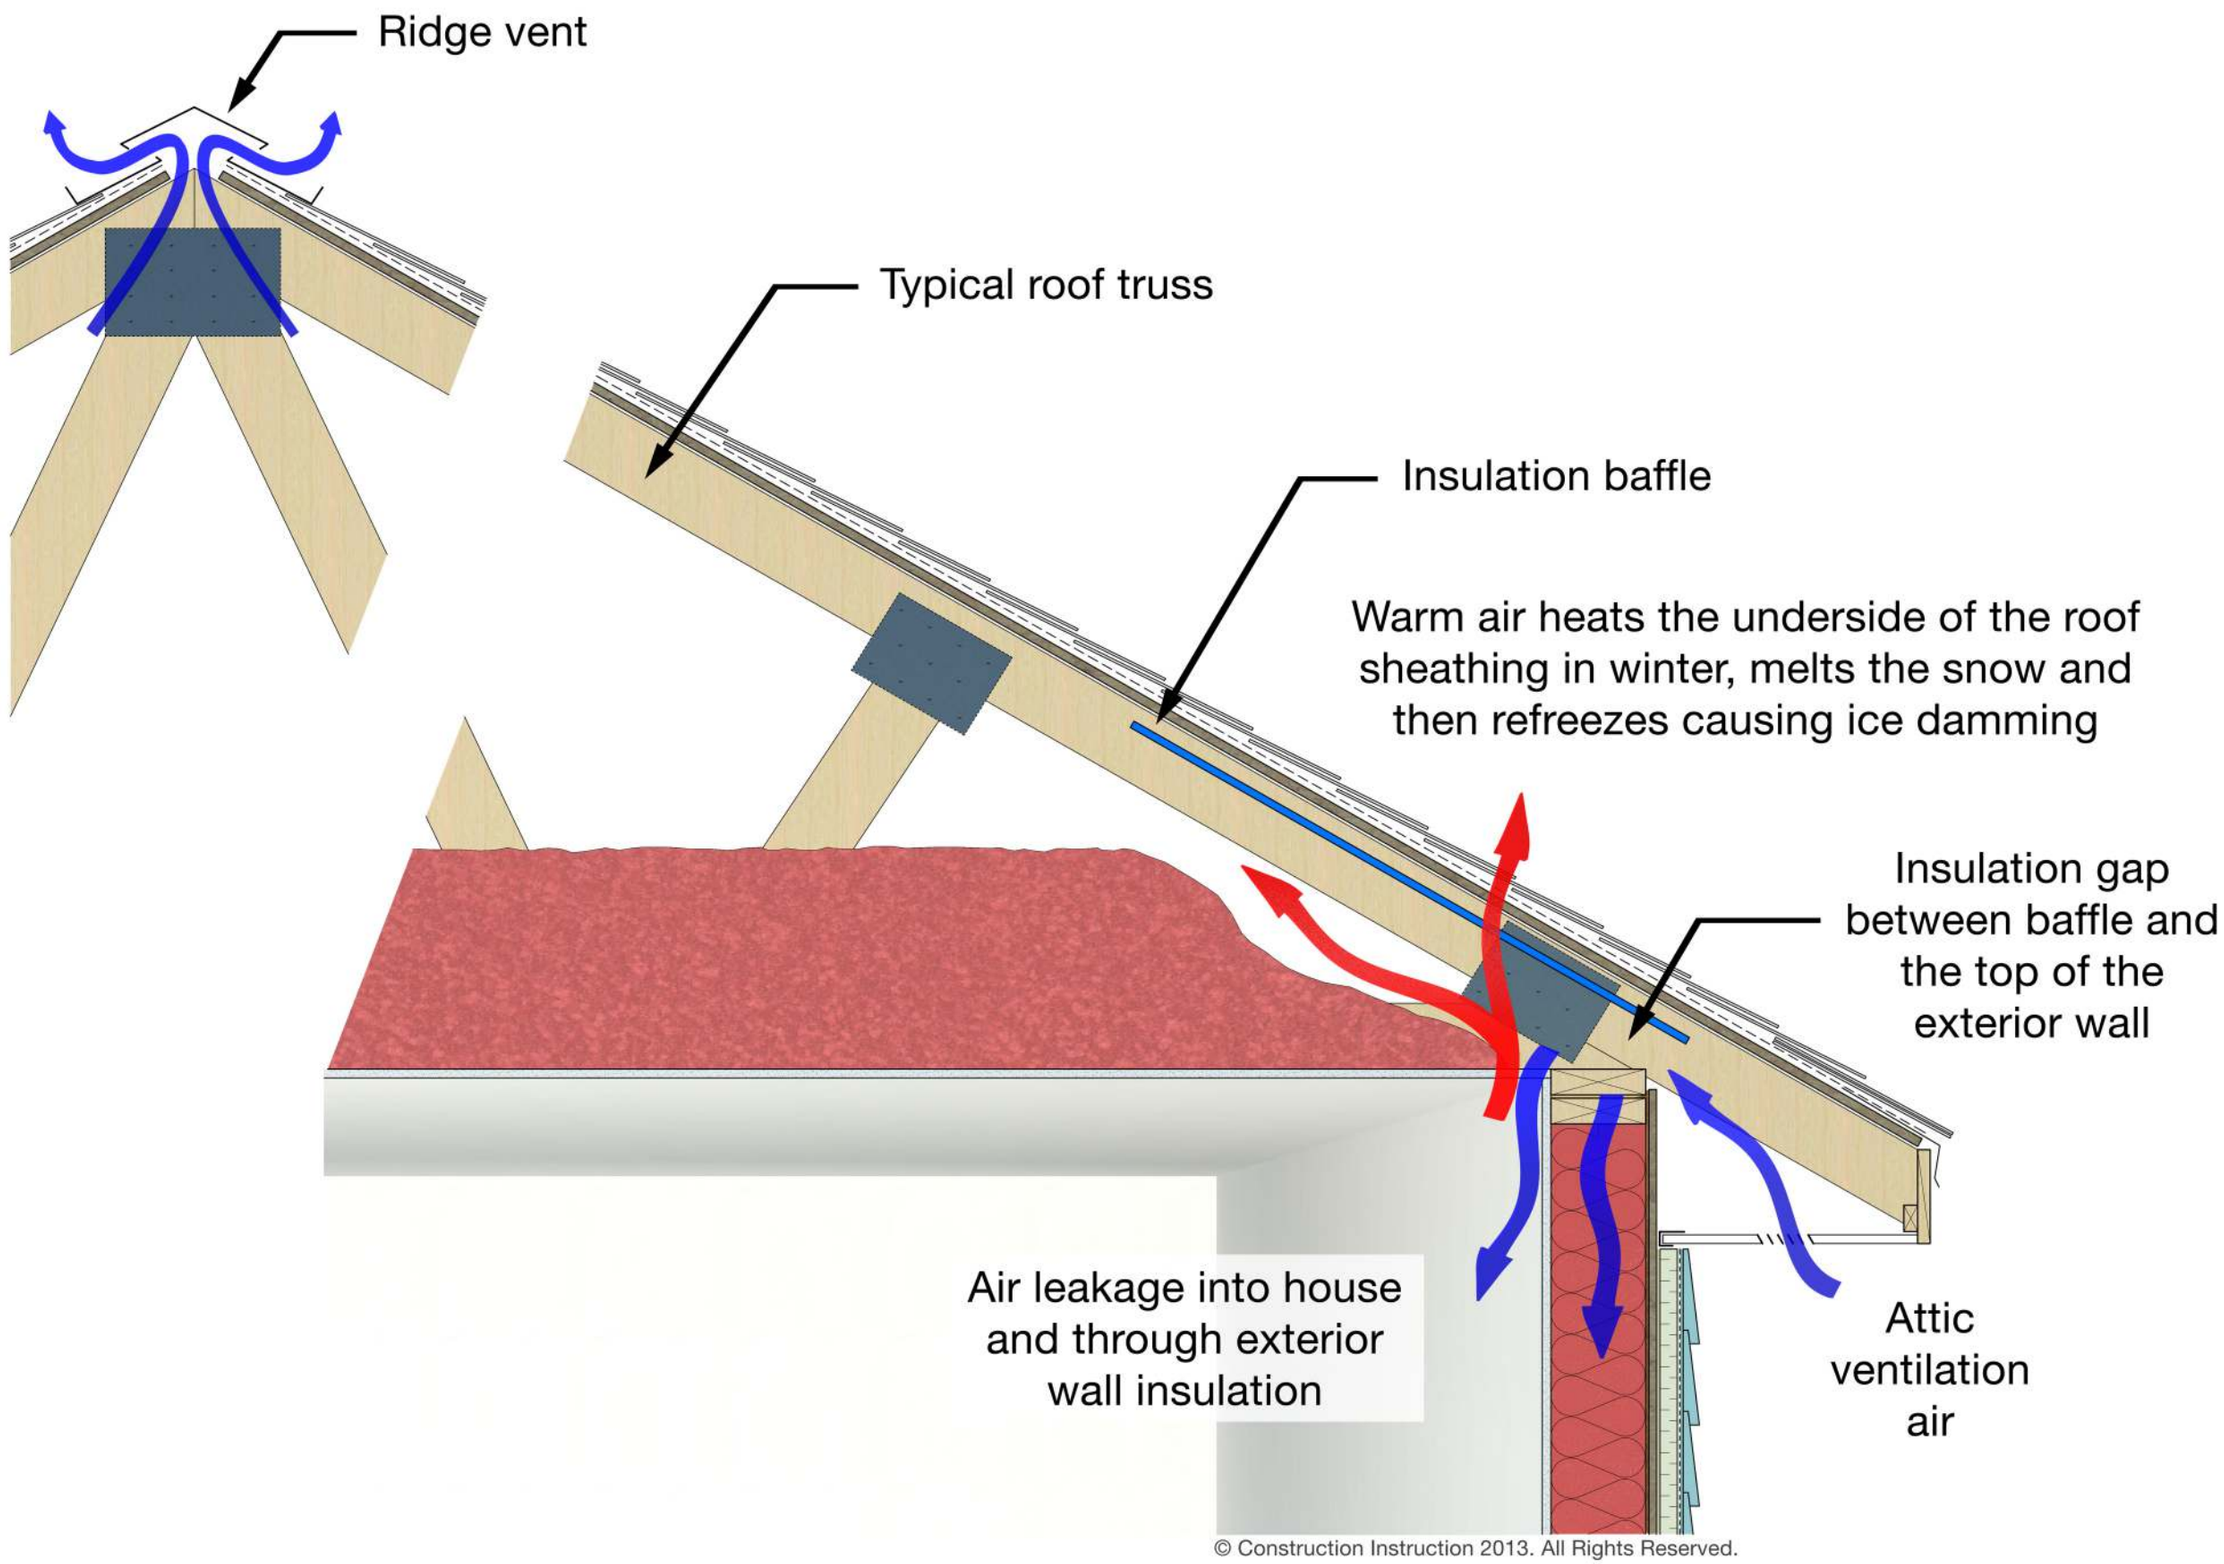

© Construction Instruction 2013. All Rights Reserved.